ENLARGED REFLECTED CEILING PLAN

SCALE: 3/16" = 1'-0"

CEILING FIXTURE LEGEND

- 1 X 4 FLUORESCENT LIGHT FIXTURE
- 2 X 4 FLUORESCENT LIGHT FIXTURE
- 2 X 2 FLUORESCENT LIGHT FIXTURE
- STRIP FLUORESCENT LIGHT FIXTURE
- WALL MOUNTED FLUORESCENT LIGHT FIXTURE
- DECORATIVE LIGHT FIXTURE
- RECESSED LIGHT FIXTURE
- RECESSED FLUORESCENT LINEAR FIXTURE
- SUPPLY AIR REGISTER
- RETURN AIR GRILLE
- EXHAUST FAN
- EXIT INDICATOR
- SUSPENDED STRIP PENDANT
- CEILING MOUNTED TRACK LIGHTING
- EXTERIOR BALLASTED LIGHT FIXTURE (ABOVE STEEL/GLASS CANOPY) 2

NOTES

1. ALL RECESSED LIGHT FIXTURES, SPRINKLER HEADS AND PENDANT LIGHT FIXTURES IN THE CEILING TILE ARE CENTERED IN THE TILE UNLESS NOTED OTHERWISE.
2. THE PLACEMENT OF ALL CEILING MOUNTED LIGHT FIXTURES SHALL BE COORDINATED WITH DOOR SWINGS.
3. TILE TO BE MOUNTED ON A 15° ANGLE WITH 8'-6" CLEAR HEIGHT ON THE NORTH SIDE OF HALLWAY AND 10'-1" CLEAR HEIGHT ON THE SOUTH SIDE.

CEILING TYPES

1. GYP. BD.
2. 2'x2' A.C.T.
3. SUSPENDED PANEL SYSTEM 2'X2' BLACK A.C.T. 6" ABOVE TOP OF PANEL SYSTEM
4. CURVED SUSPENDED PANEL SYSTEM 2'X2' BLACK A.C.T. 6" ABOVE TOP OF PANEL SYSTEM
5. EXPOSED CEILING
6. MATCH EXISTING CEILING SYSTEM
7. 2'x2' METAL CEILING TILE

KEY

4 | 8'-0" — HEIGHT; CEILING TYPE

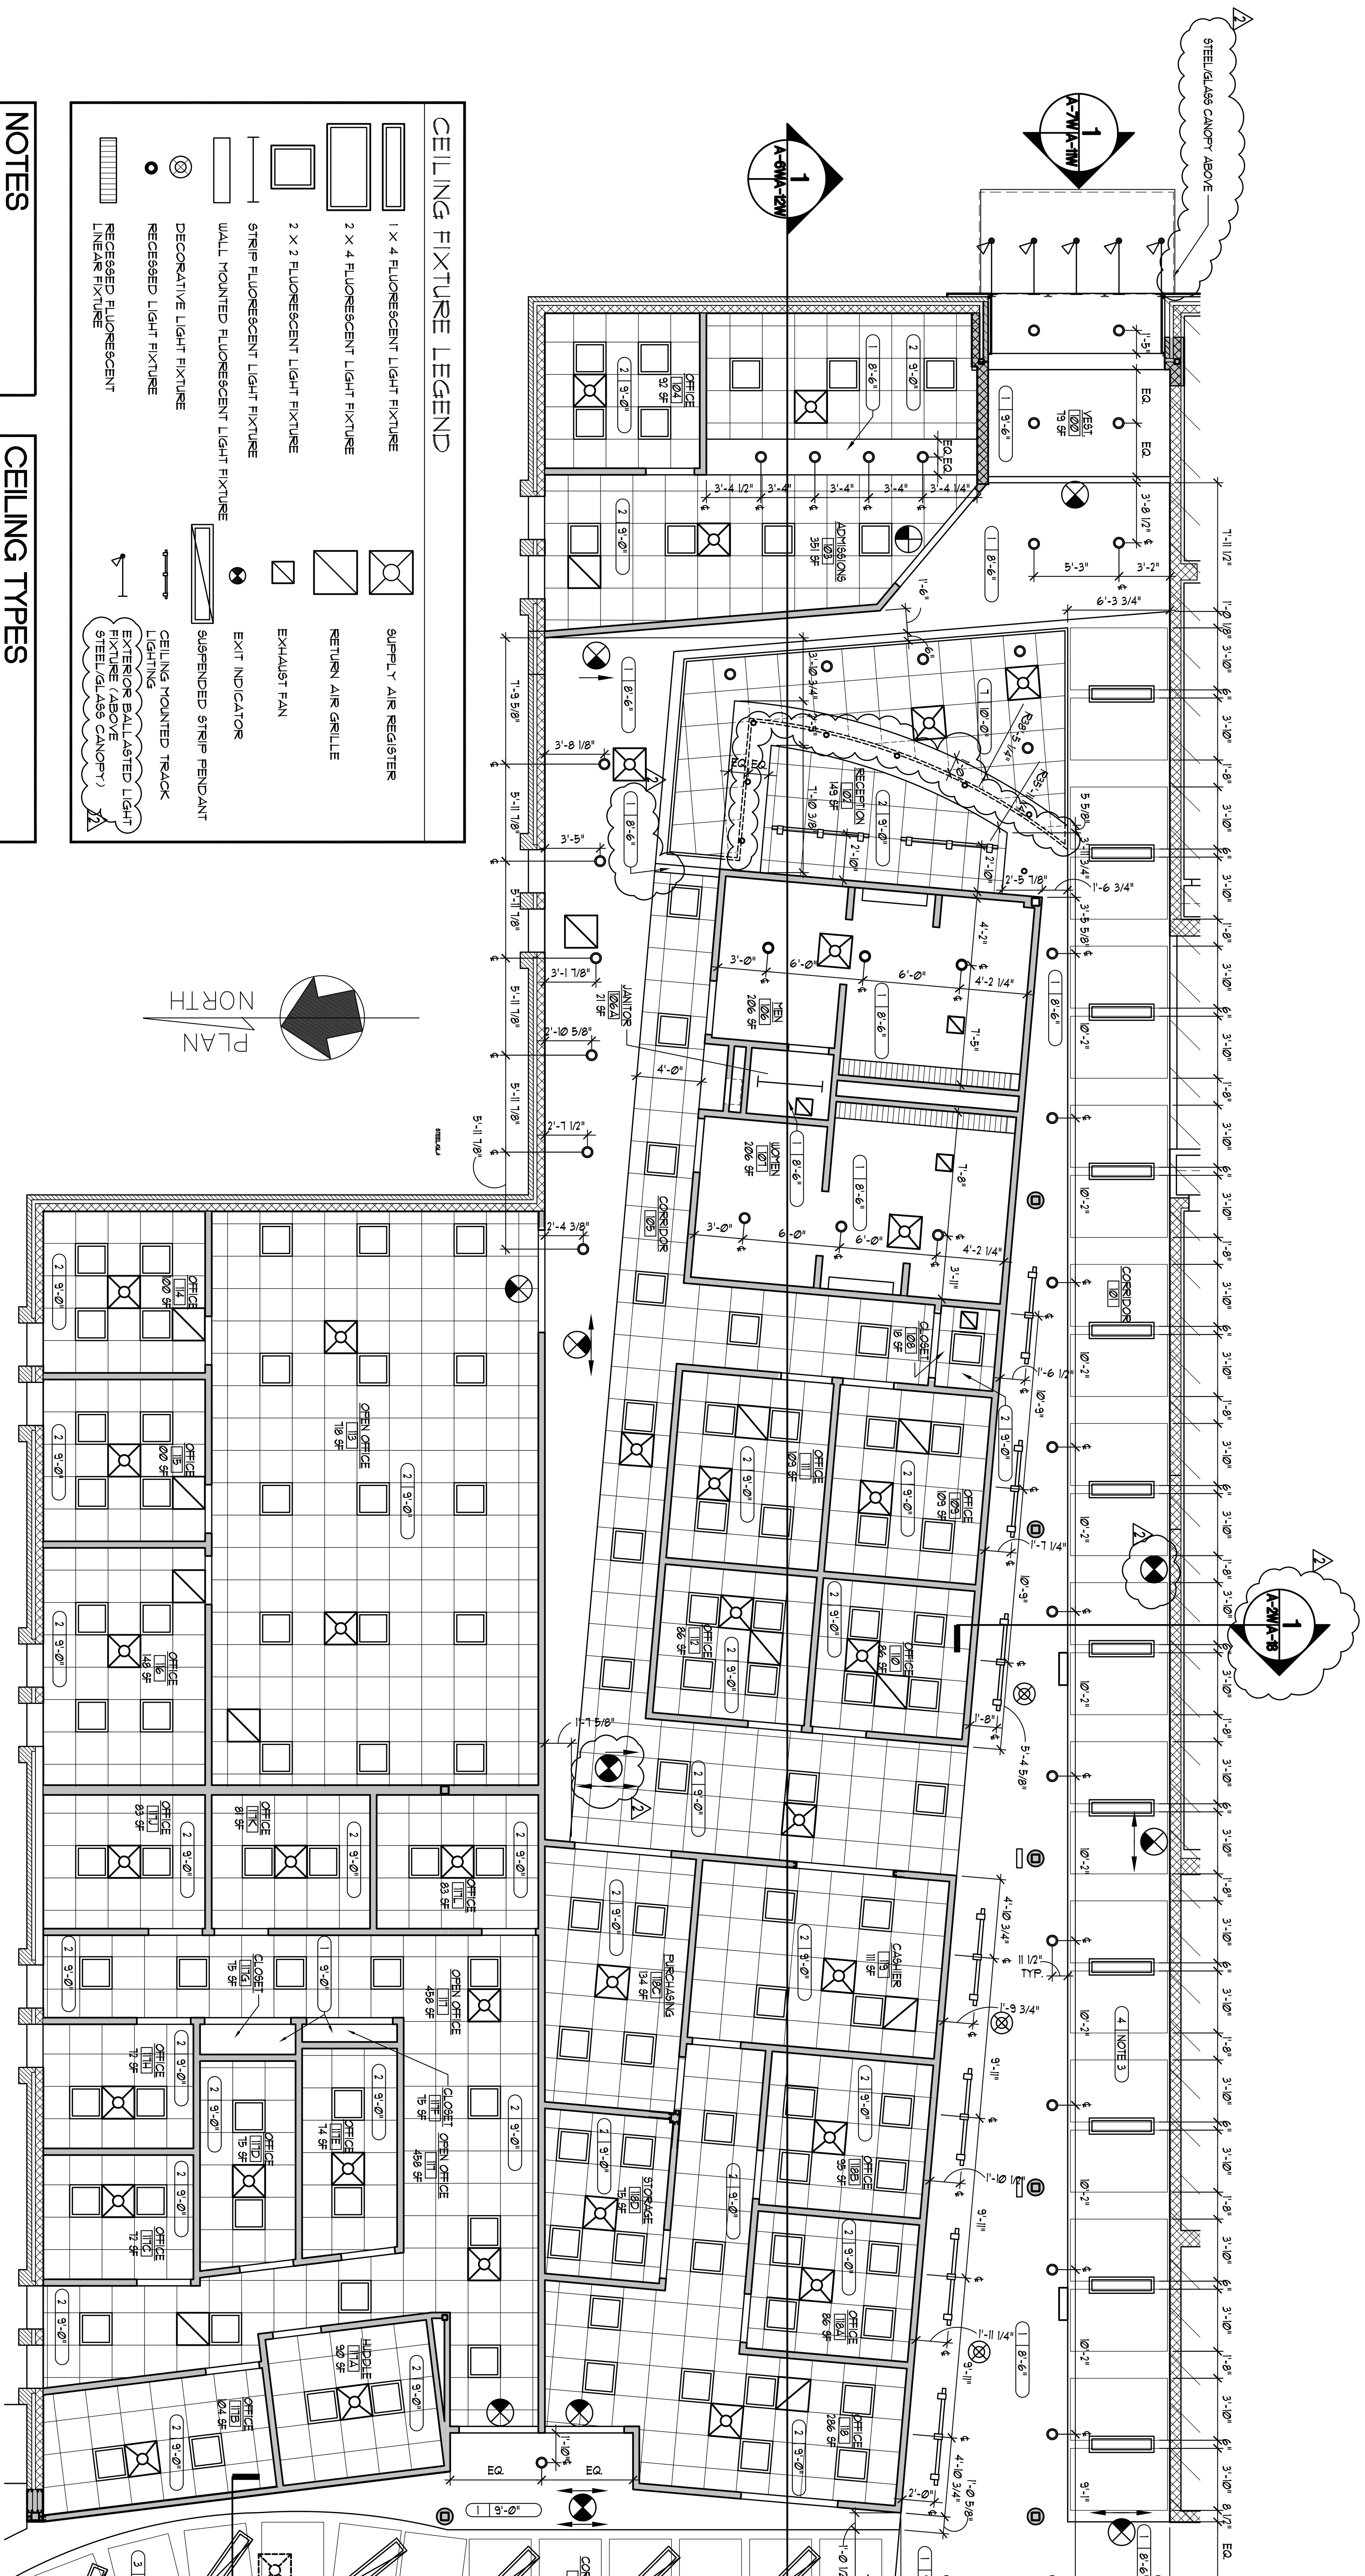

1 A-6W/A-7W ENLARGED REFLECTED CEILING PLAN SCALE: 3/16" = 1'-0"

SCALE: 3/16" = 1'-0" (0, 1, 5, 10, 20, 30)

DENOTES NEW WALL CONSTRUCTION

DENOTES AREAS NOT TO BE RENOVATED EXCEPT INSTALLATION OF NEW SPRINKLER SYSTEM

KEY PLAN

SCALE: 1" = 100'-0"

Date:	JANUARY 13, 2010
REVISIONS	
NO.	DATE
2	REV. WORK 3/3/2010

COMMONWEALTH OF VIRGINIA — STEPHEN FLOYD CYBULSKI — Lic.NO.013047 — ARCHITECT

Sheet A-7W

File Number RCC-A7W-PLAN

ENLARGED REFLECTED CEILING PLAN
WARSAW CAMPUS

RAPPAHANNOCK COMMUNITY COLLEGE
CAMPUS RENOVATIONS
WARSAW + GLENNS, VIRGINIA
PC: 260-17712

nbj ARCHITECTURE
A Professional Limited Company
GROVE PARK SQUARE
11537-B NUCKOLS ROAD
Glen Allen, Virginia 23059
(804) 273-9811 fax: (804) 273-9843